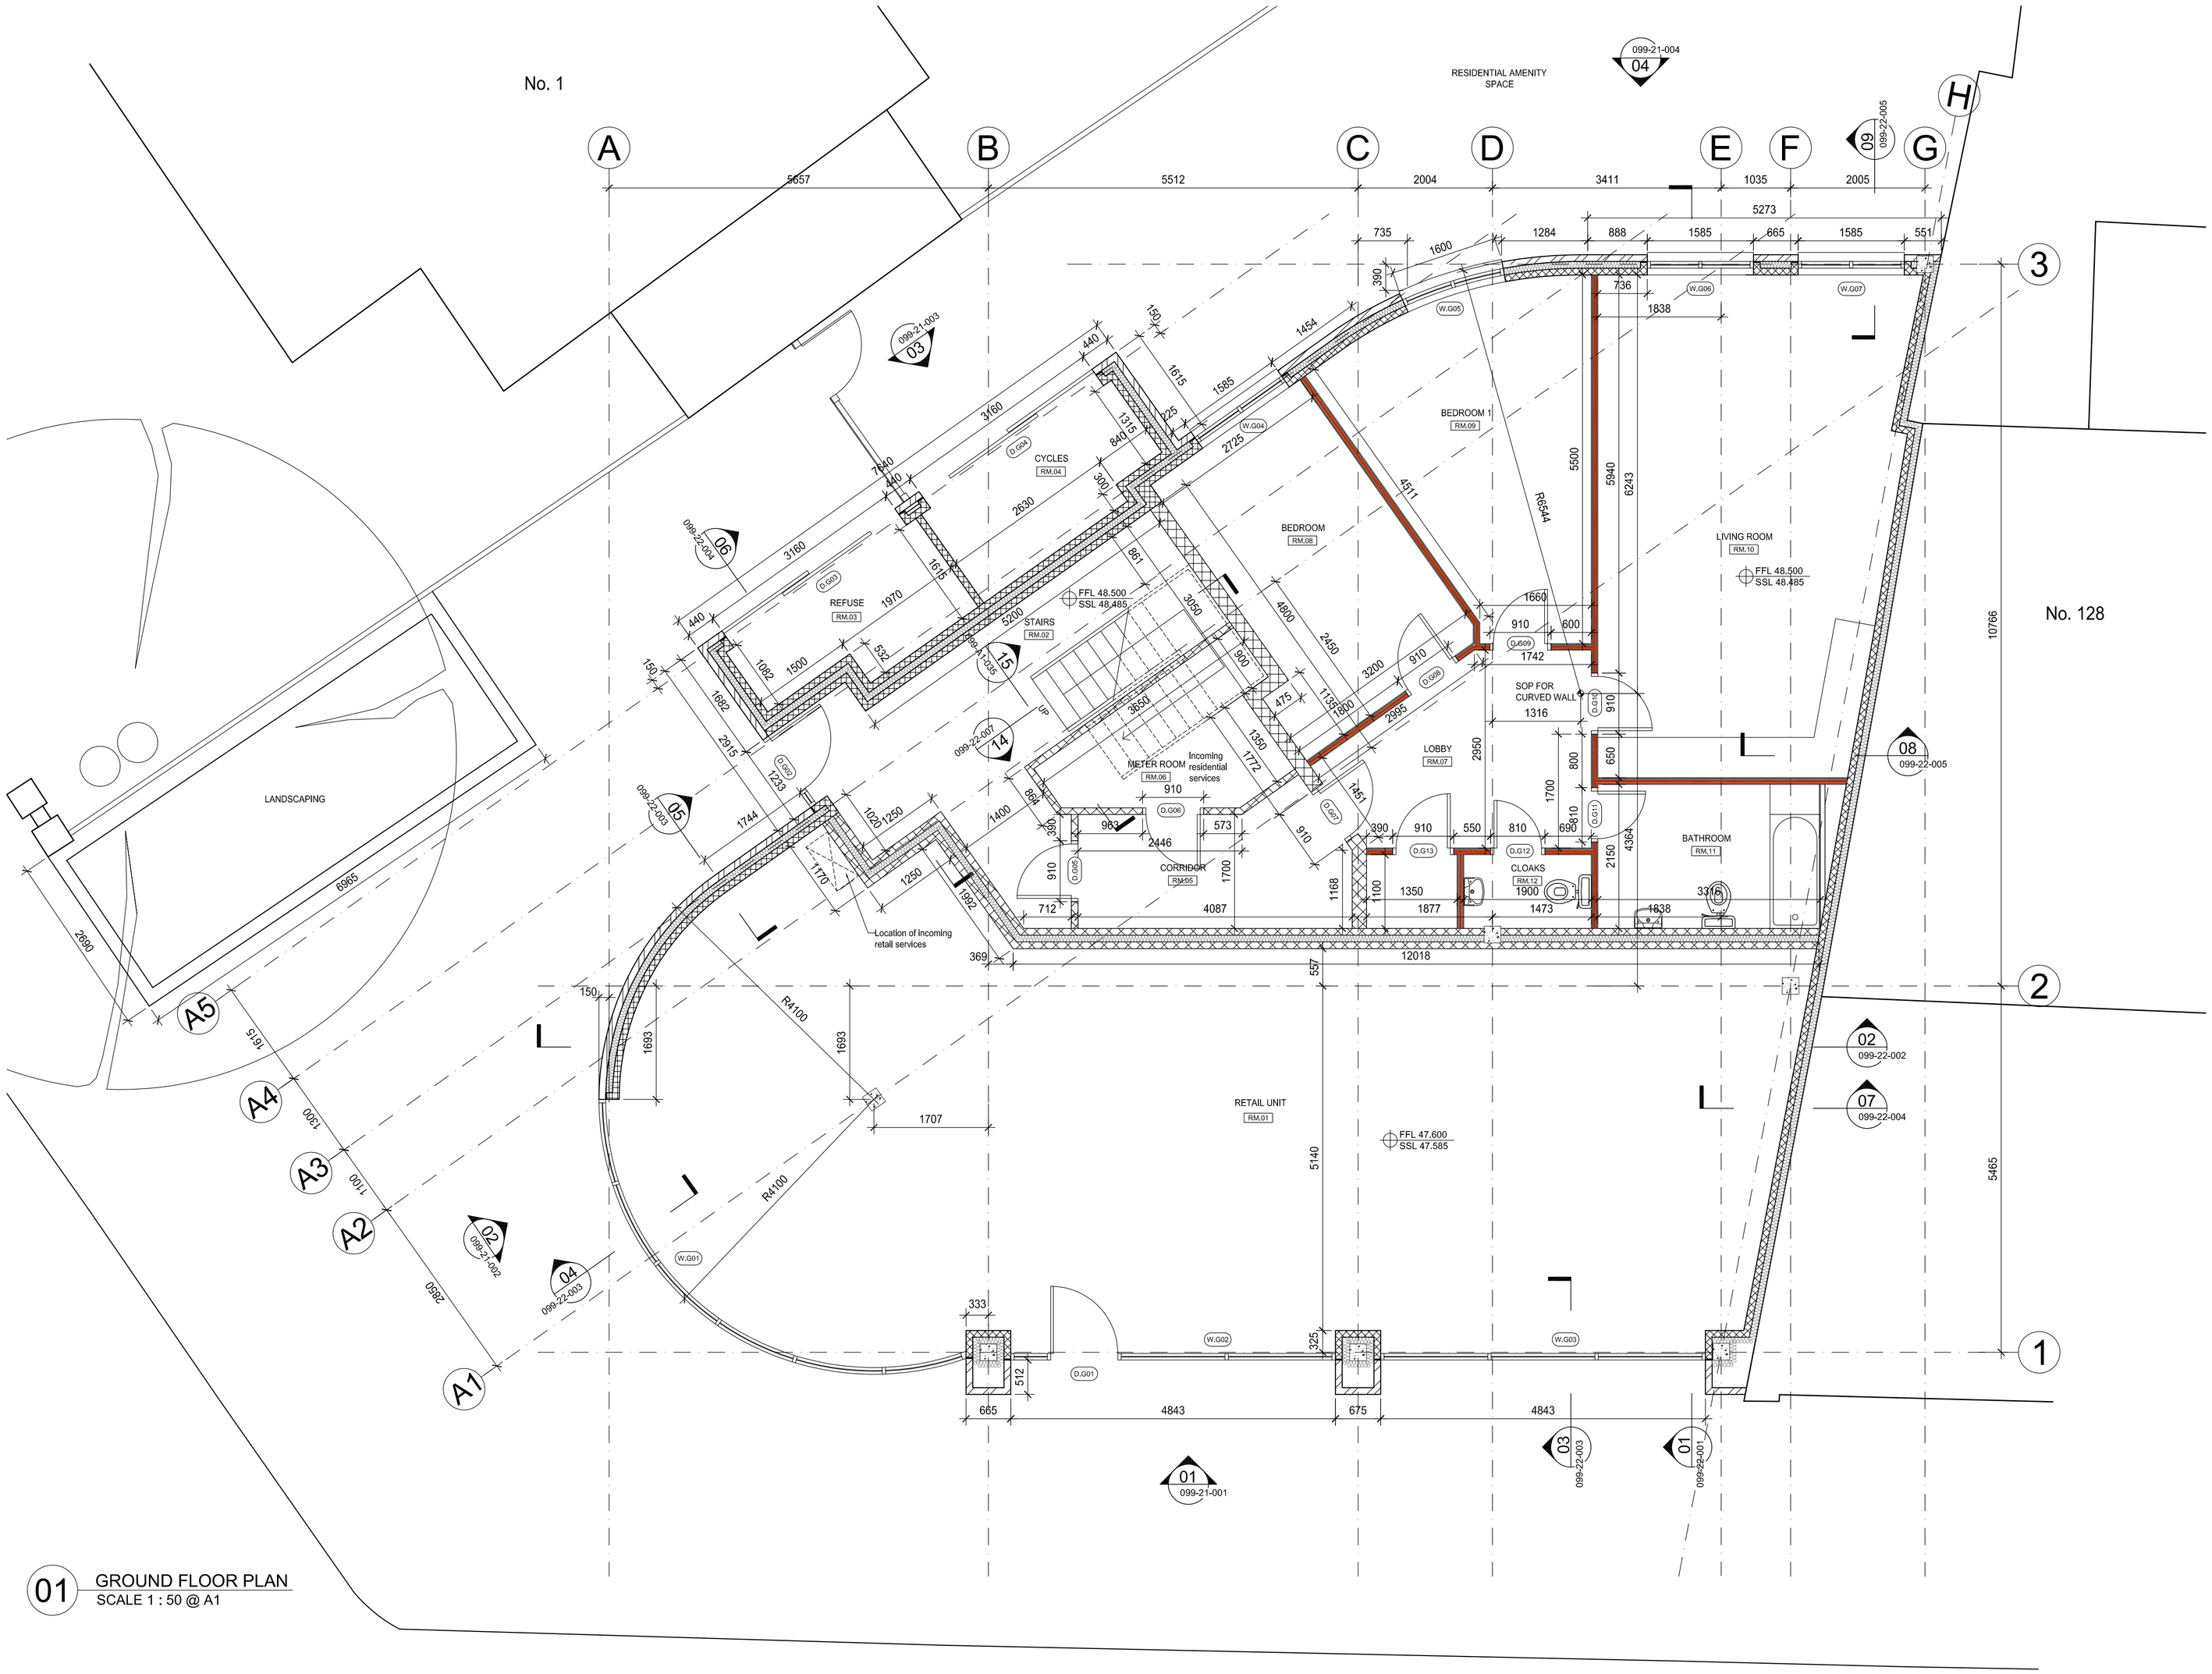

01 GROUND FLOOR PLAN
SCALE 1 : 50 @ A1

0 1 2 3 4 5 10M

N

GA&A DESIGN

59 Green Leys, Nottingham, NG2 7RX
0115 921 52 52 07595069413
sundeep@gaadesign.co.uk

NOTES

1. All dimensions and levels to be checked on site, Client to be notified of any discrepancies.

2. All structural details to be checked against the structural engineers drawings.

3. This drawing to be read in conjunction with the other relevant project drawings and in addition, with structural, M & E engineers, approved sub-contractors drawings and current instructions.

4. All work to be undertaken with the requirements of the current Building and Water Regulations.

WALL TYPES

Cavity wall:
20mm render, 100mm blockwork outer skin, insulated cavity, 100mm blockwork inner skin, 15mm Gyproc Wallboard

Cavity wall:
102.5mm brickwork outer skin, insulated cavity, 100mm blockwork inner skin, 15mm Gyproc Wallboard

Internal partition wall:
Single layer 15mm Gyproc Soundbloc, 13mm cement render parge coat, 215mm blockwork, 13mm cement render parge coat, single layer 15mm Gyproc Soundbloc

Partition wall (30min fire rated):
15mm Gyproc Wallboard, 70mm 'C' studs at 600mm centres filled with acoustic roll, 15mm Gyproc Wallboard

REV	DESCRIPTION	DATE
E	Windows G04 & G05 amended	03.02.14
D	Meter room door amended	26.11.13
C	Rear floor level amended	22.09.13
B	Stair core amended	31.07.13
A	Party wall amended	24.07.13

BIGWOOD DEVELOPMENTS LTD

130 JUNCTION ROAD
ISLINGTON, LONDON
N19 5LB

GROUND FLOOR PLAN
AS PROPOSED

Job No.	099
Date	MAY 2013
Drawn By	RJS
Checked By	SB
099-16-001E	
Scale	1:50@A1